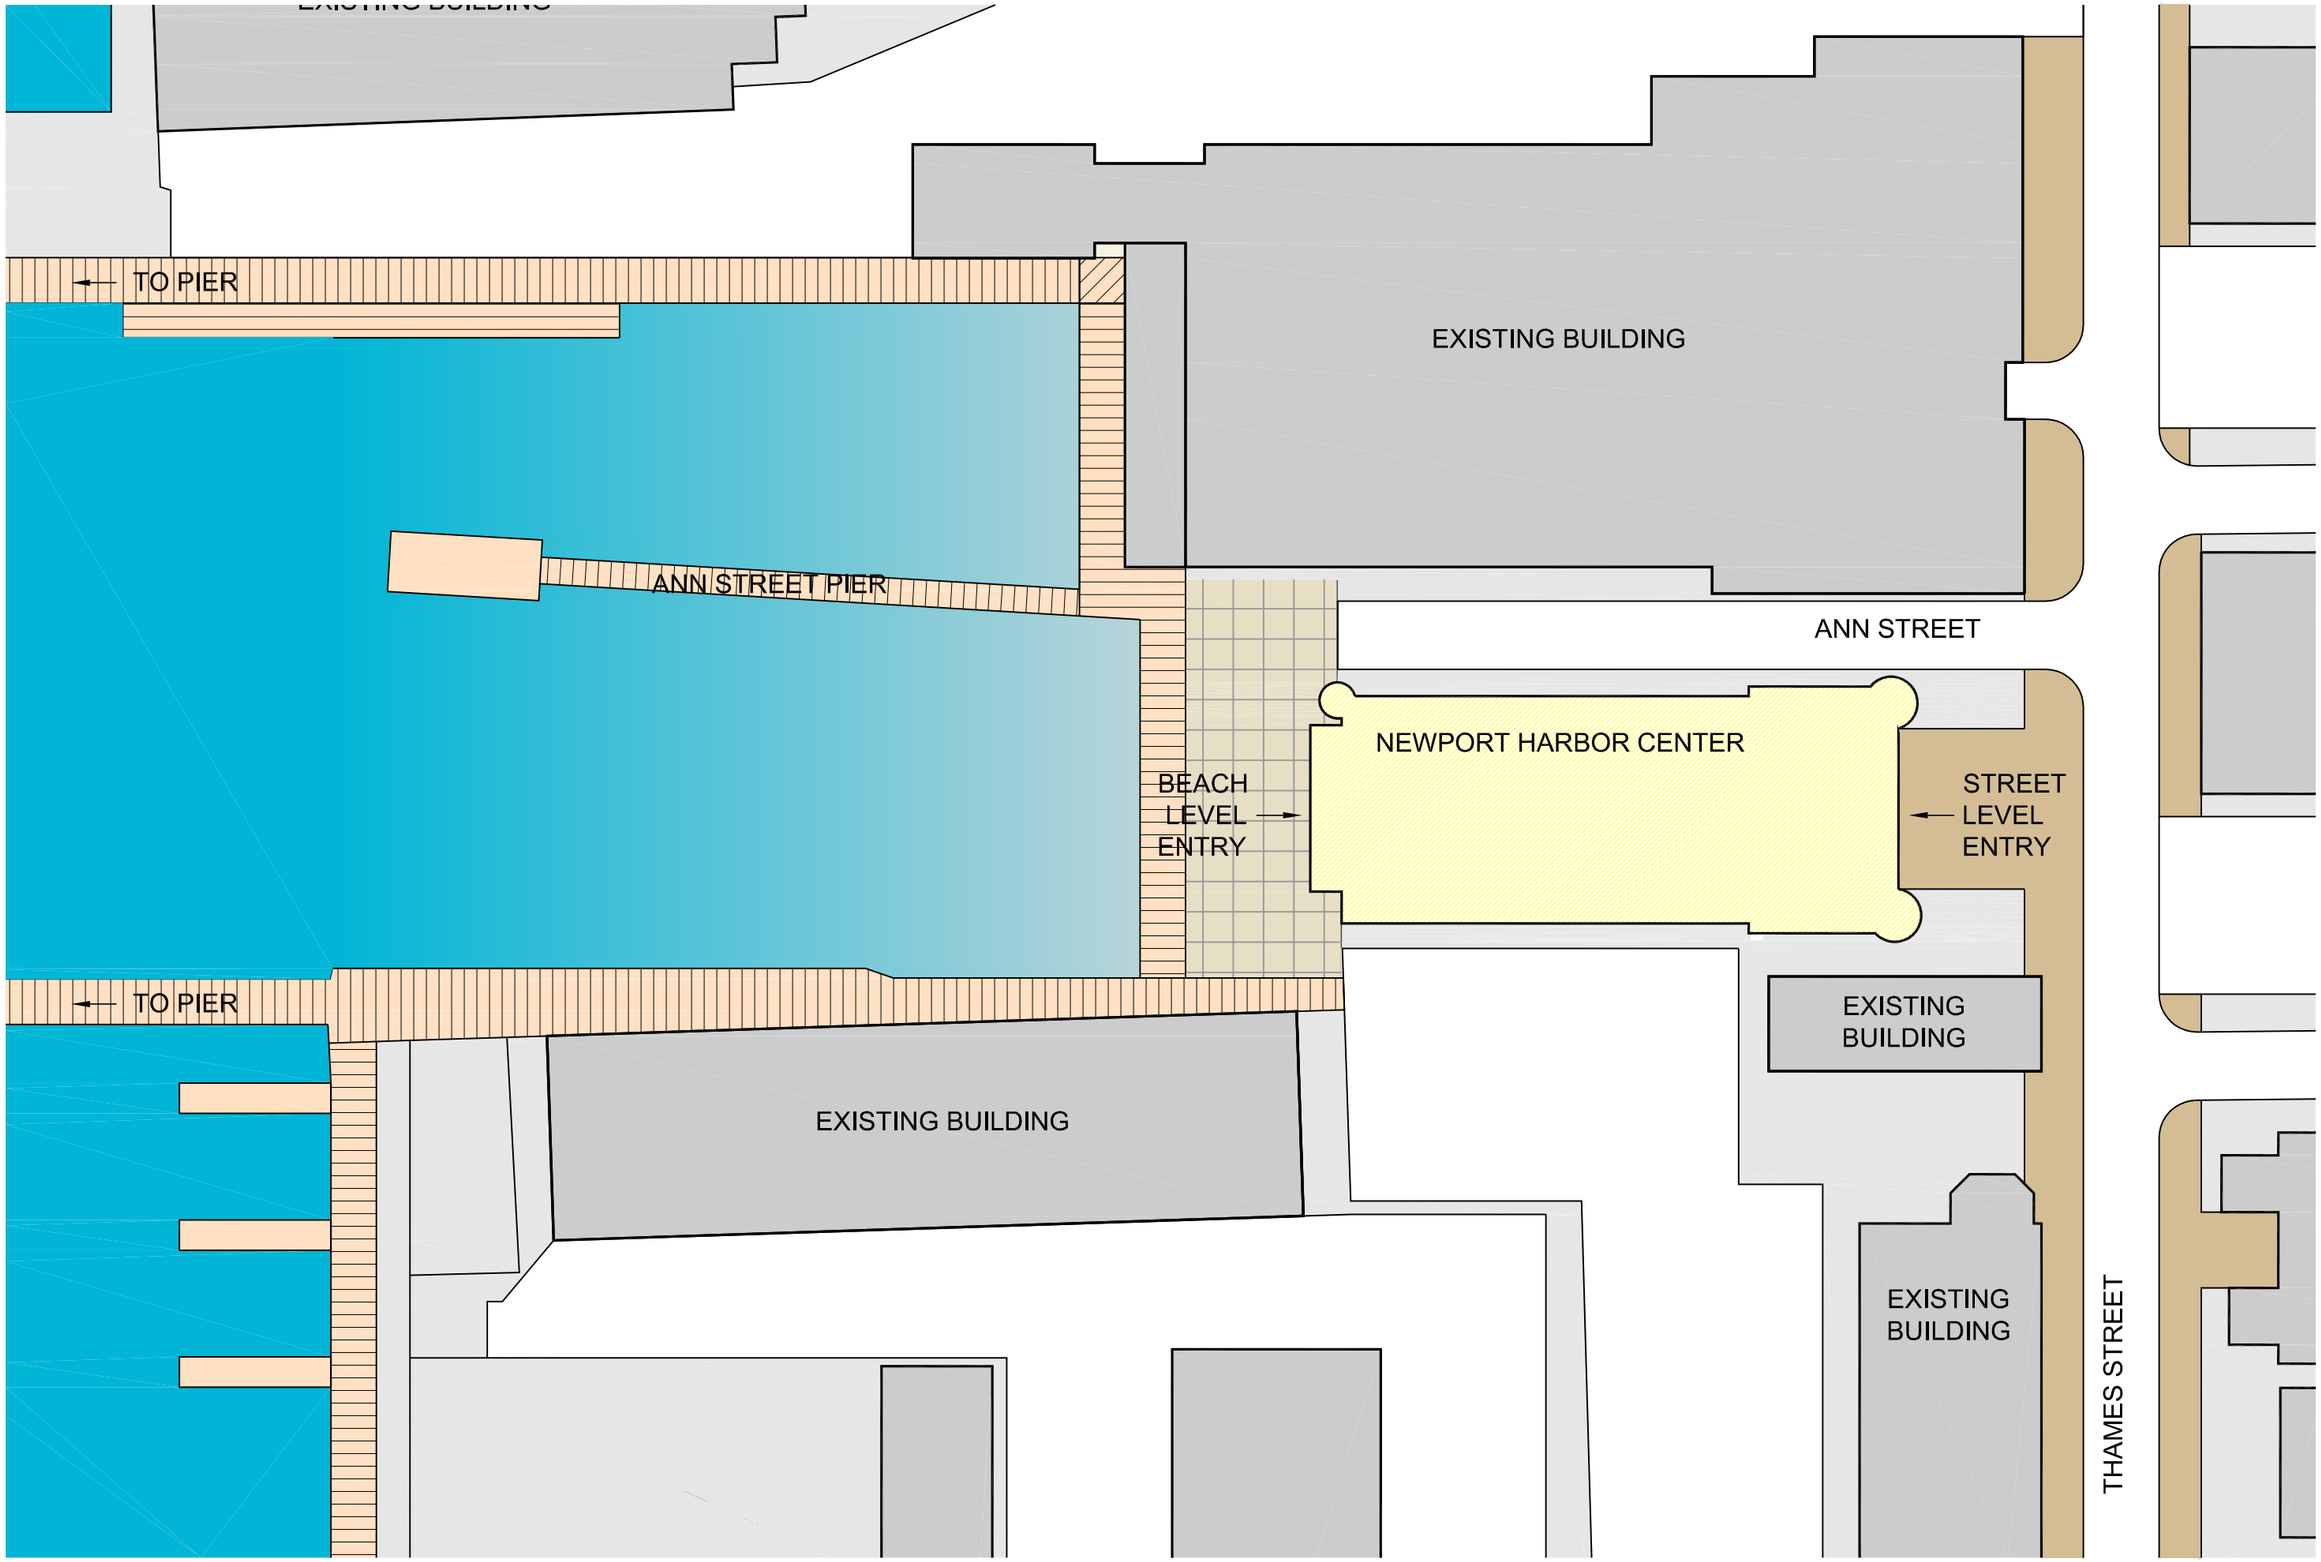

Donham & Sweeney
ARCHITECTS
68 Harrison Avenue
Boston MA 02111
617 423 1400
donhamandsweeney.com

NEWPORT HARBOR CENTER
Newport, RI
project number: 0610
SITE PLAN

Scale: Graphic
Drawn by: MH
Date Issued: 10.25.07

A1.0

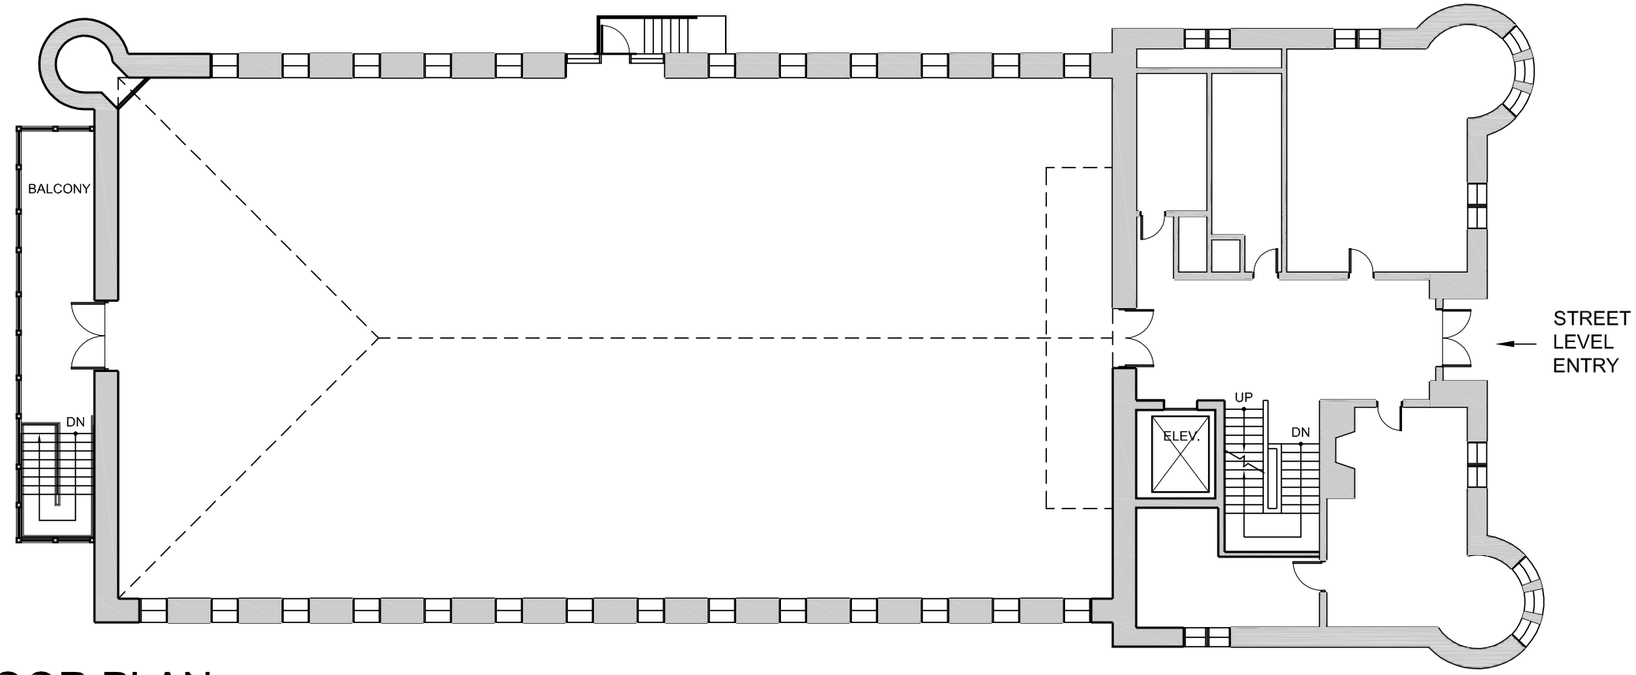

2 STREET LEVEL FLOOR PLAN

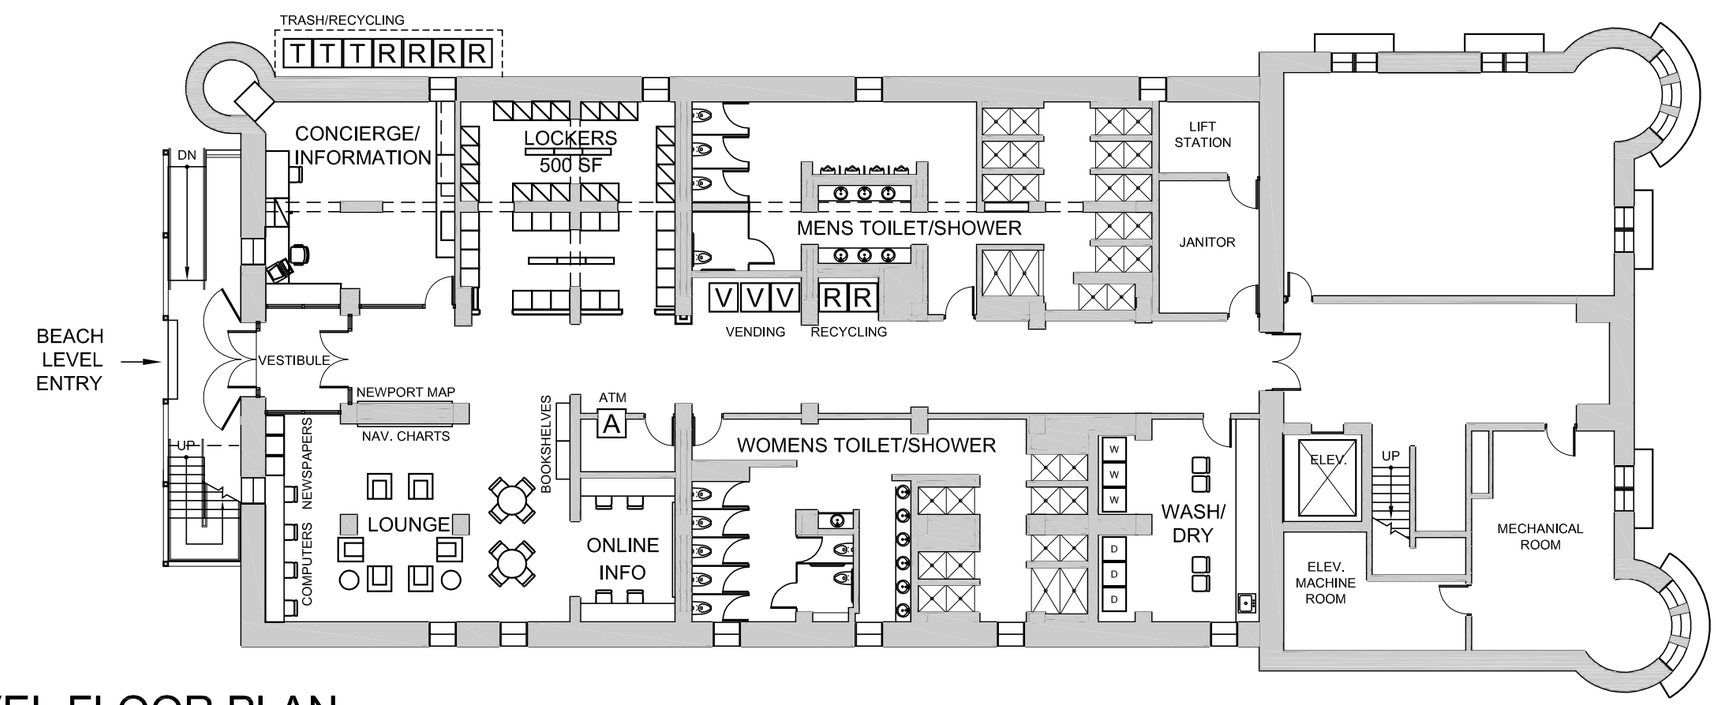

1 BEACH LEVEL FLOOR PLAN

0' 4' 16'
2' 8' 32'

N

Donham & Sweeney
ARCHITECTS
68 Harrison Avenue
Boston MA 02111
617 423 1400
donhamandsweeney.com

NEWPORT HARBOR CENTER
Newport, RI
project number: 0610
FLOOR PLANS - BEACH & STREET LEVELS

Scale: Graphic
Drawn by: MH
Date Issued: 10.25.07

A2.0

1 WEST ELEVATION - NEW ENTRY

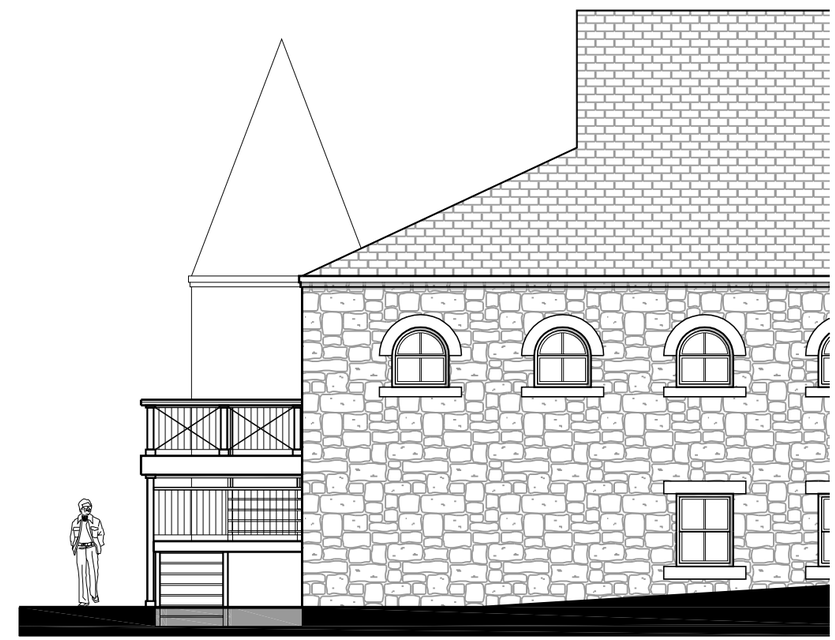

2 SOUTH ELEVATION - NEW ENTRY

0' 2' 8'
1' 4' 16'

Donham & Sweeney
ARCHITECTS
68 Harrison Avenue
Boston MA 02111
617 423 1400
donhamandsweeney.com

NEWPORT HARBOR CENTER
Newport, RI
project number: 0610
PROPOSED WEST & SOUTH ELEVATIONS

Scale: Graphic
Drawn by: MH
Date Issued: 10.25.07

A3.0